DO NOT SCALE DRAWING. CHECK ALL DIMENSIONS ON SITE.
ALL RIGHTS RESERVED.
© OVE ARUP & PARTNERS HONG KONG LIMITED.

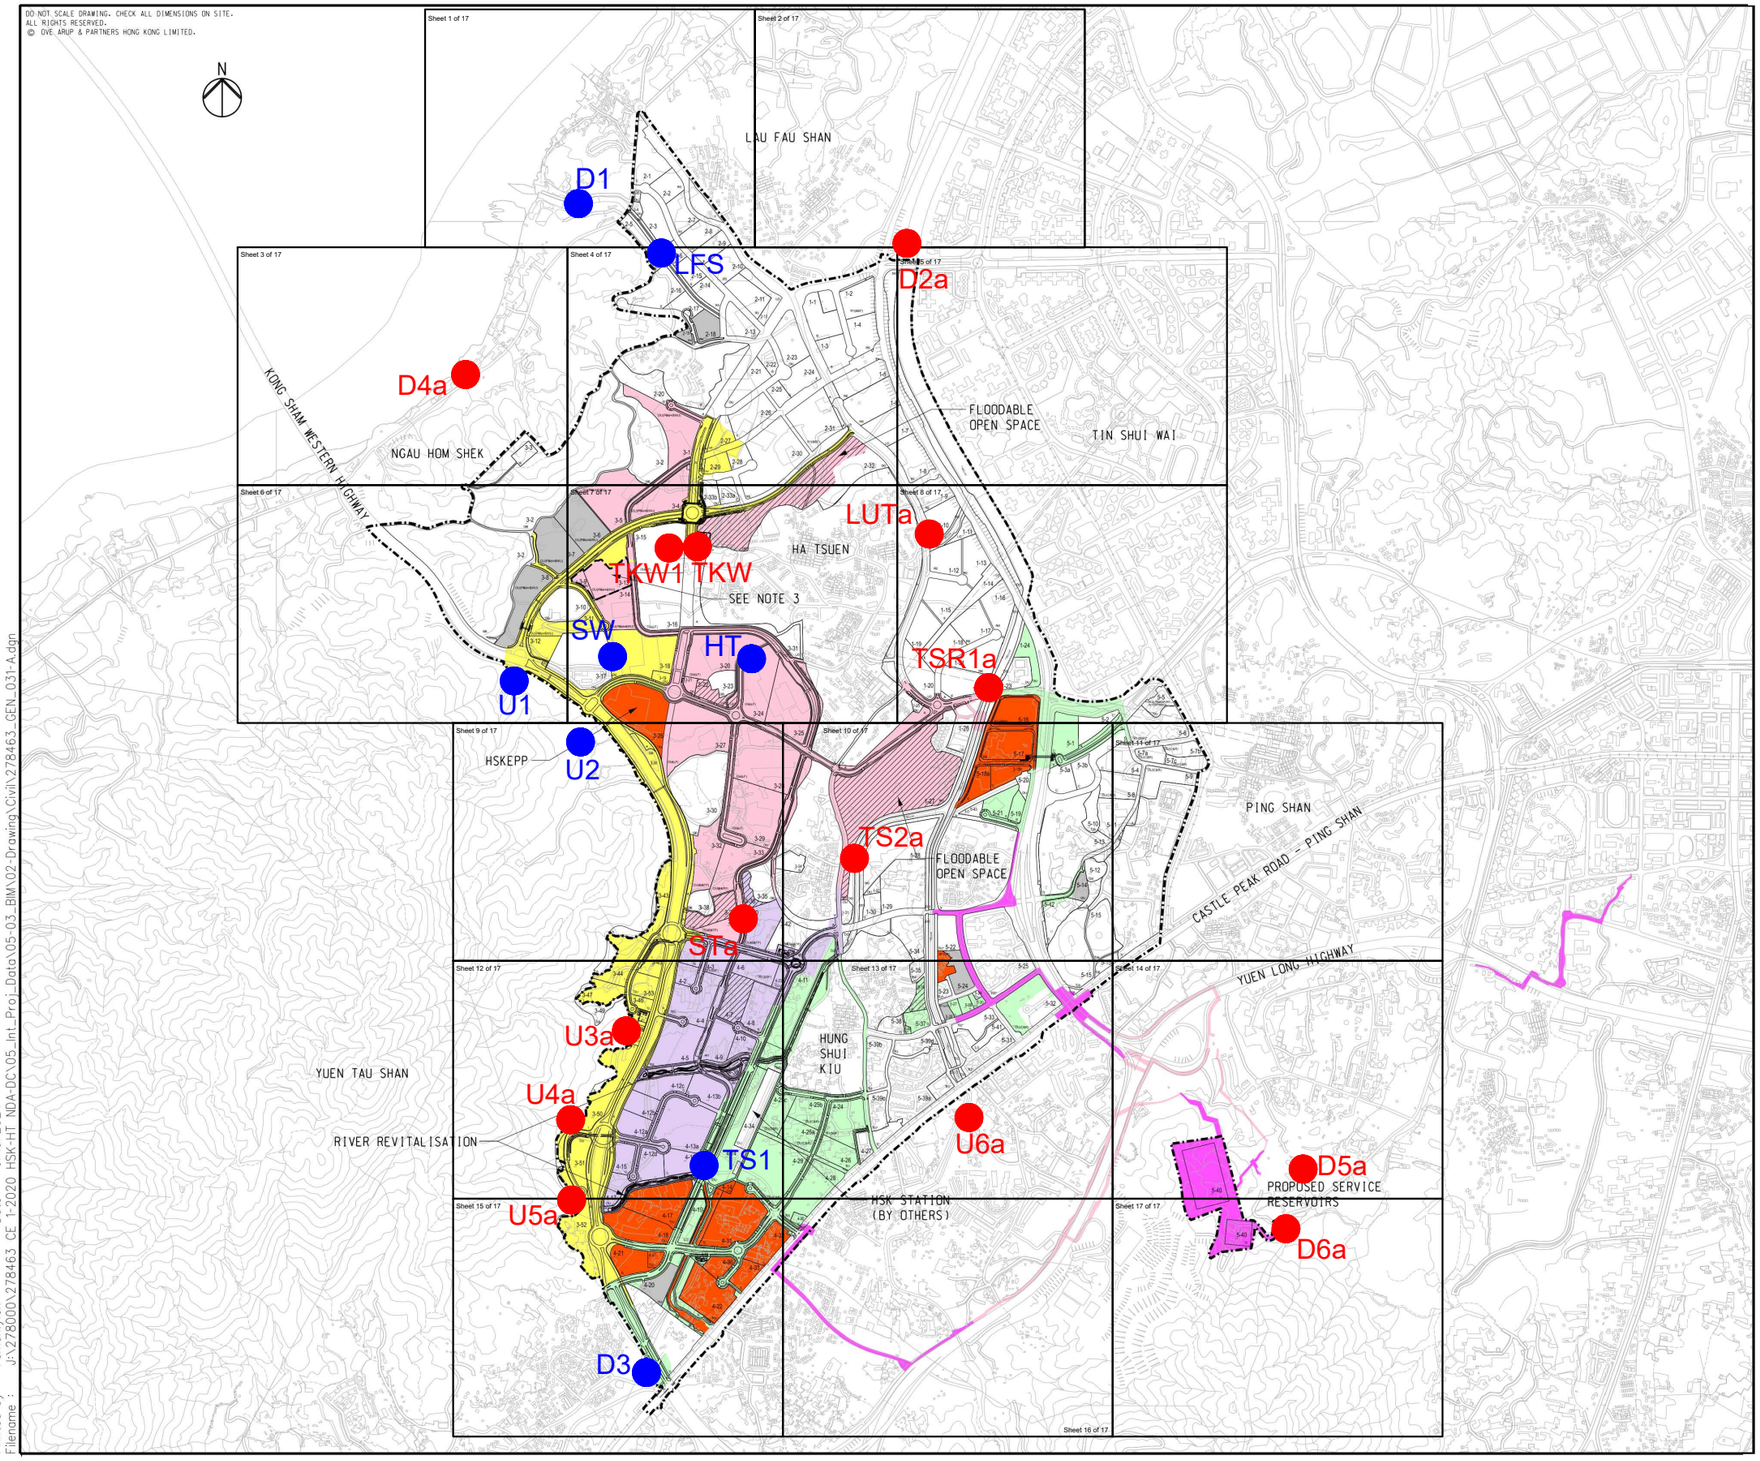

Printed by : reman.yick Date : 9/10/2024
Filename : J:\278000\278463_CE 1-2020 HSK-HT NDA-DC\05_Int_Proj_Data\05-03_BIM\02-Drawing\Civil\278463_GEN_031-A.dgn

Legends:

- Contract 1
- Contract 2
- Contract 3
- Contract 4
- Contract 5
- Contract 6
- Stage 1 Works / Advance Works Phase 1&2 (By others)

Note:
The Layout of Contract 7 is subject to review and is not shown in this drawing

- Designated Monitoring Locations
- Proposed Alternative Monitoring Locations

No.	Revision/Issue	Date

Project Name:
WD/03/2023 Hung Shui Kiu/Ha Tsuen New Development Area Second Phase Development - Environmental Team

aurecon
www.aurecongroup.com

Drawing Title:
Layout Plan of Water Quality Monitoring Locations (Overall)

Date:
30 July 2024

Scale:
Not to Scale